Cammile & Sarah
Design Partners

Primary Bathroom

Seth Young

Cammile & Sarah
Design Partners

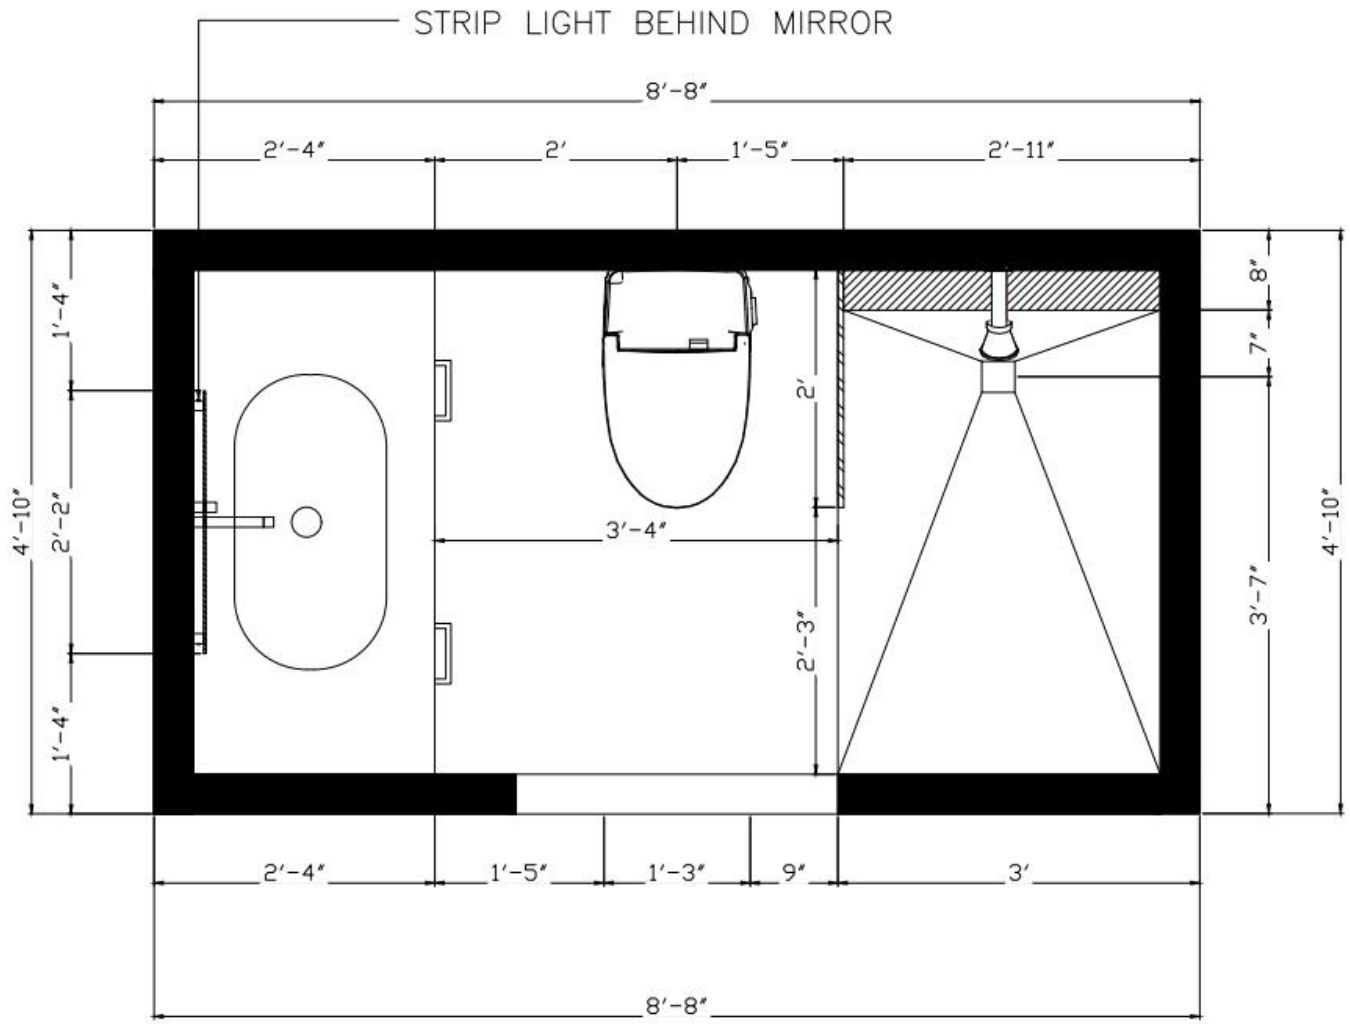

A
A 01

SETH YOUNG

PRIMARY BATHROOM PLAN

SCALE 1:100 FT.

Cammile & Sarah
Design Partners

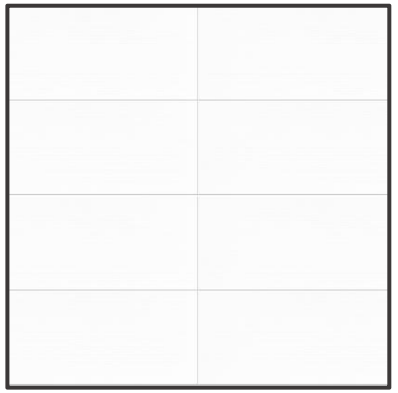

WF-1

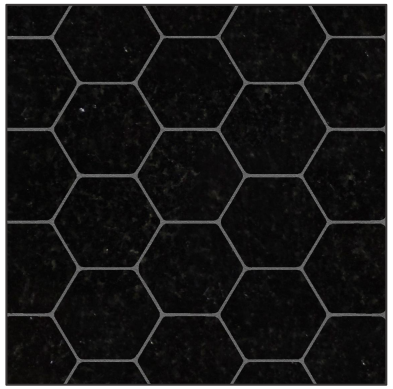

WF-2

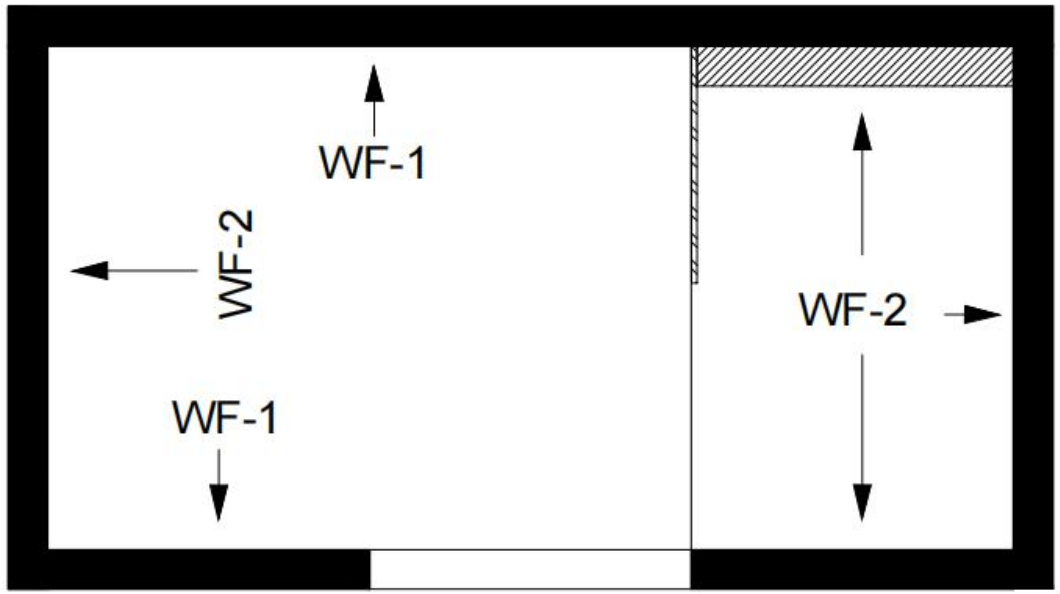

A
A 02

SETH YOUNG

PRIMARY BATHROOM WALL FINISH

SCALE 1:100 FT.

Cammile & Sarah
Design Partners

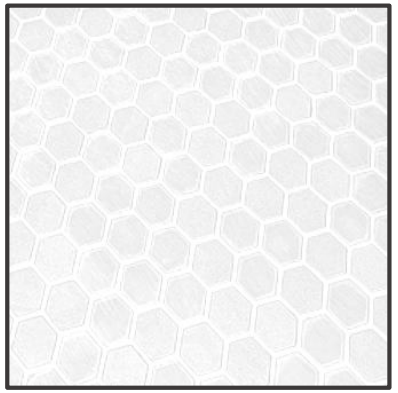

FF-1

FF-2

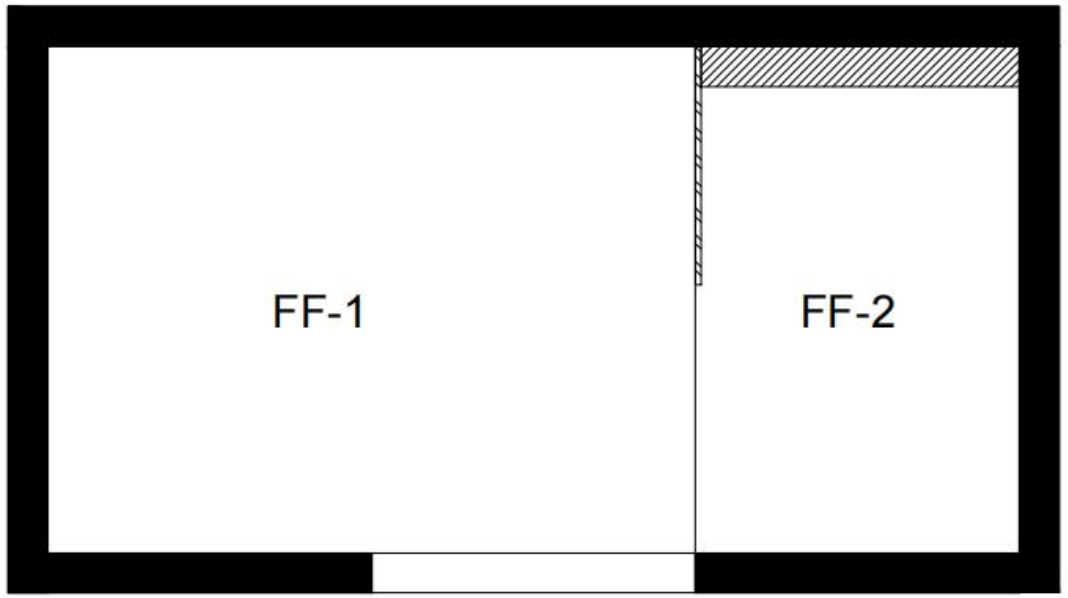

A
A 03

SETH YOUNG

PRIMARY BATHROOM FLOOR FINISH

SCALE 1:100 FT.

Cammile & Sarah
Design Partners

 

CF-1

CF-2

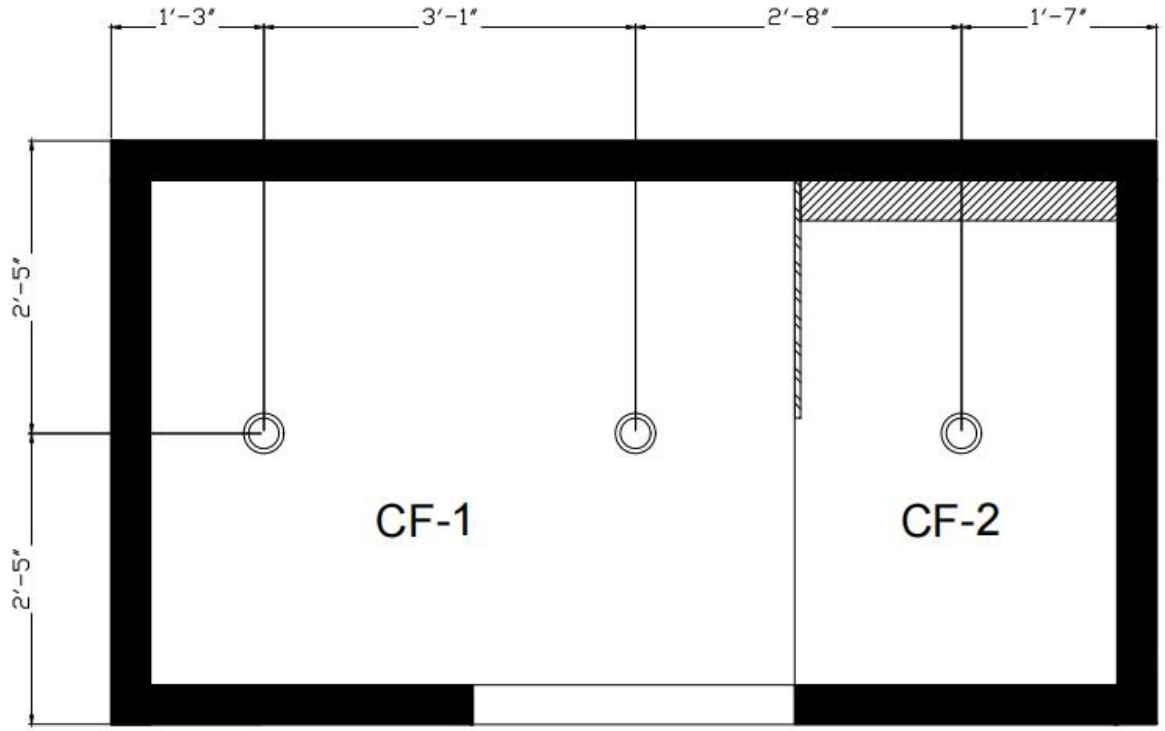

A
A 04

SETH YOUNG

PRIMARY BATHROOM CEILING FINISH

SCALE 1:100 FT.

Cammile & Sarah
Design Partners

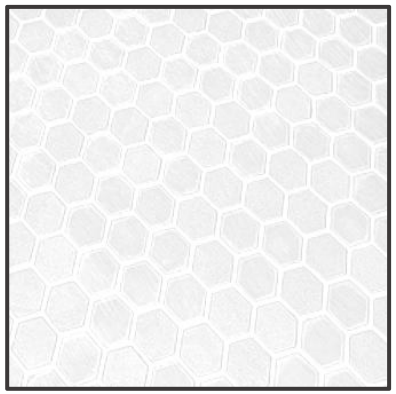

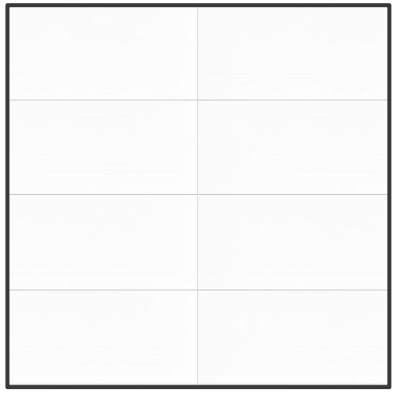
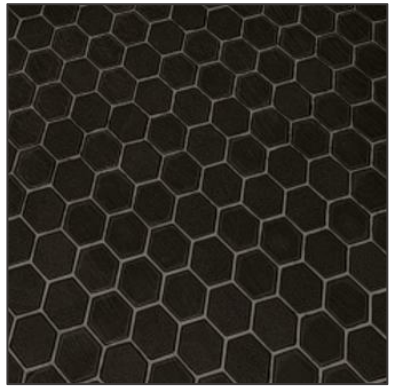

GENERAL TEXTURE GUIDE

Cammile & Sarah
Design Partners

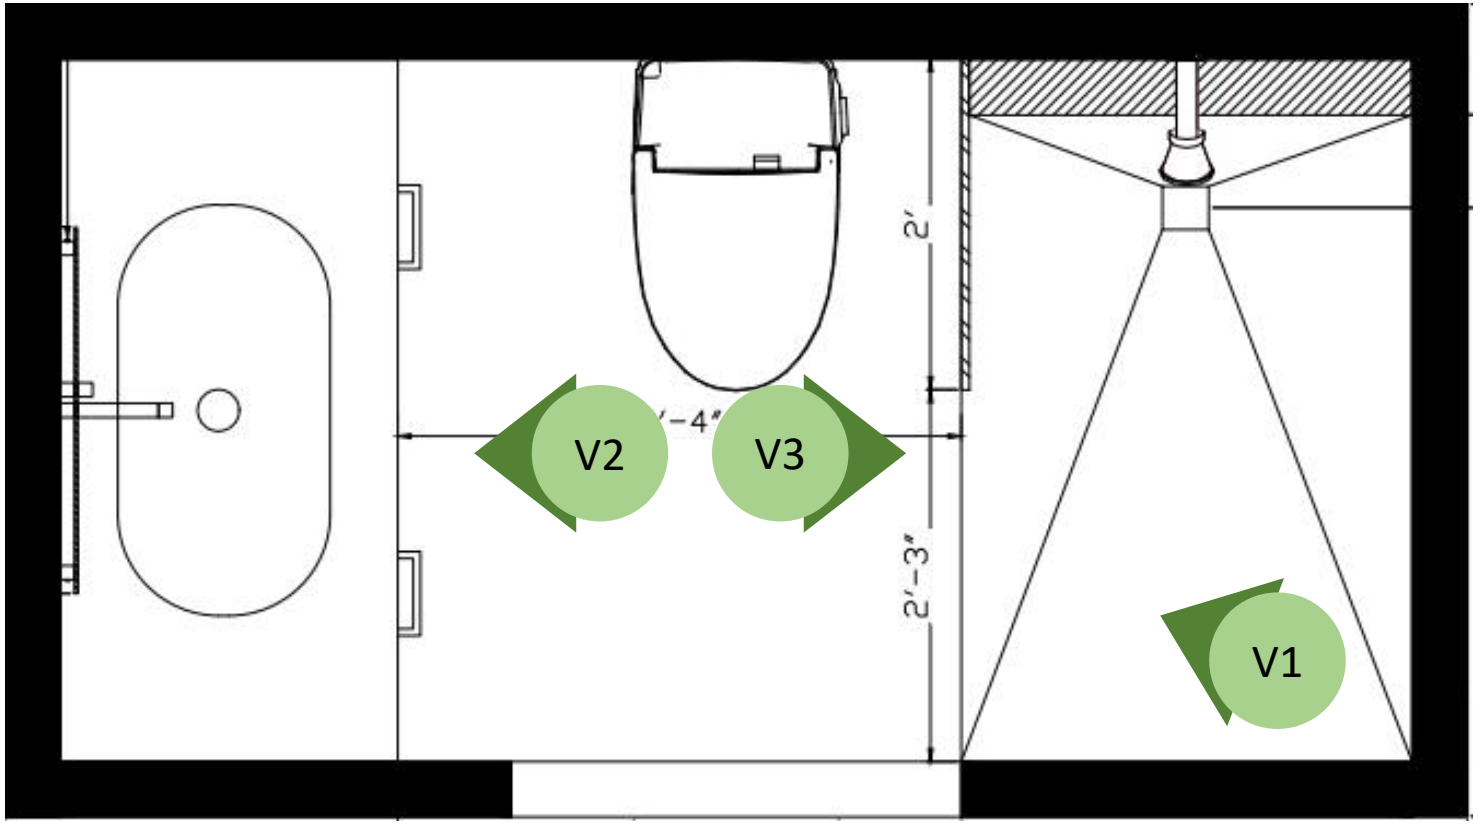

Cammile & Sarah
Design Partners

VIEW 1

VIEW 2

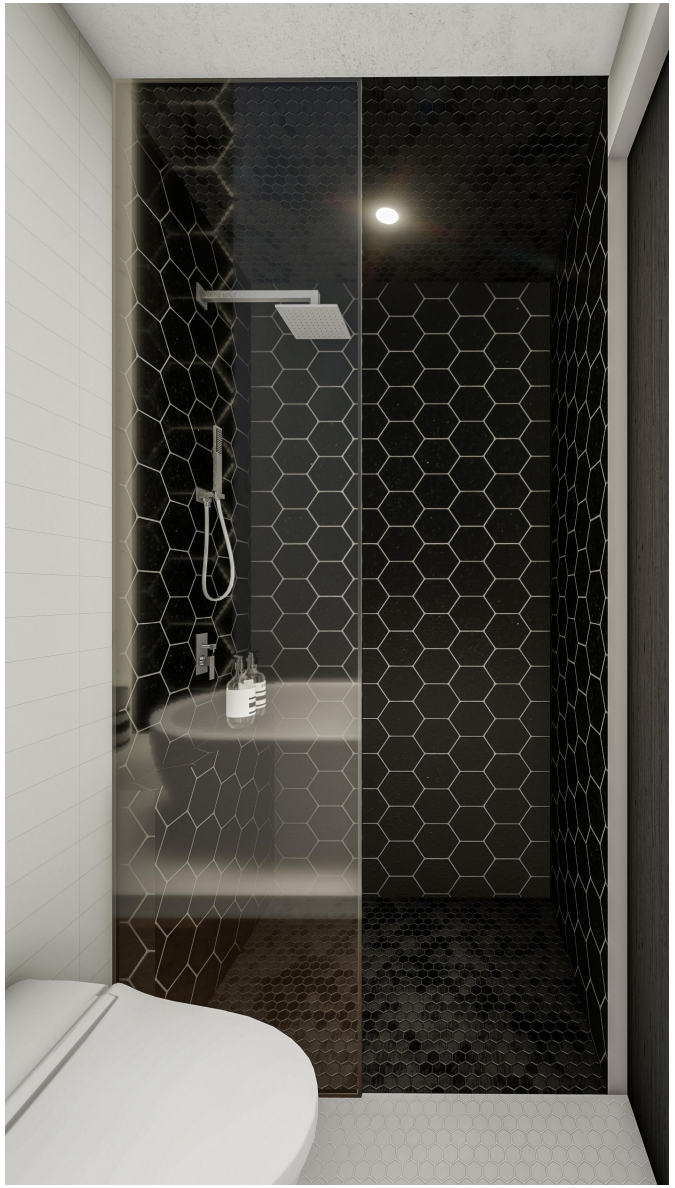

VIEW 3

END